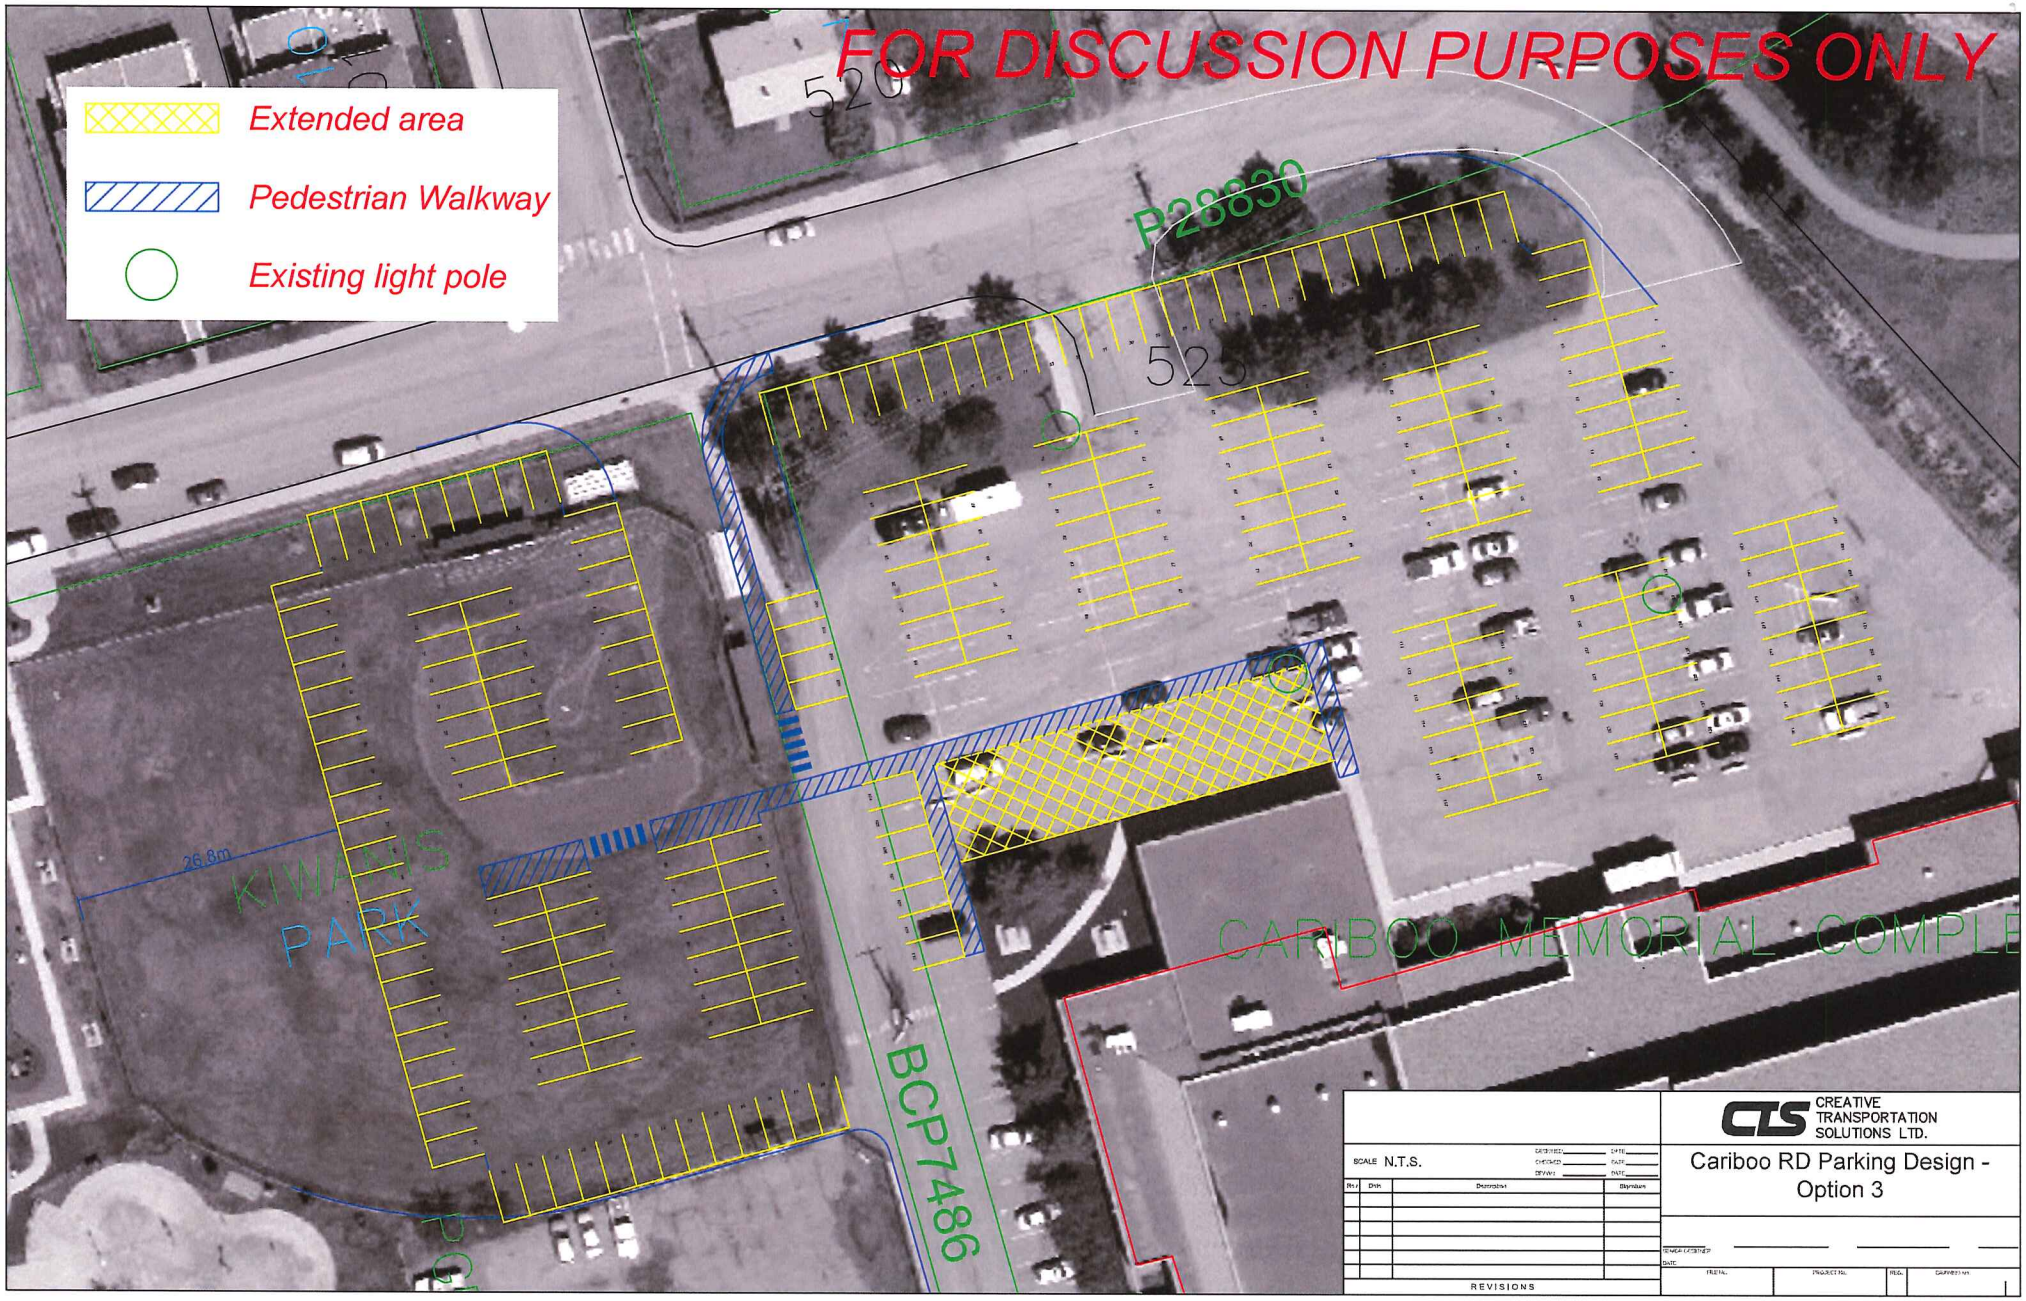
FOR DISCUSSION PURPOSES ONLY
Extended area
Pedestrian Walkway
Existing light pole
520
523
P28830
KIWANIS PARK
26.8m
BCP7486
CARIBOO MEMORIAL COMPLE
SCALE N.T.S.
REVISIONS
CREATIVE TRANSPORTATION SOLUTIONS LTD.
Cariboo RD Parking Design - Option 3